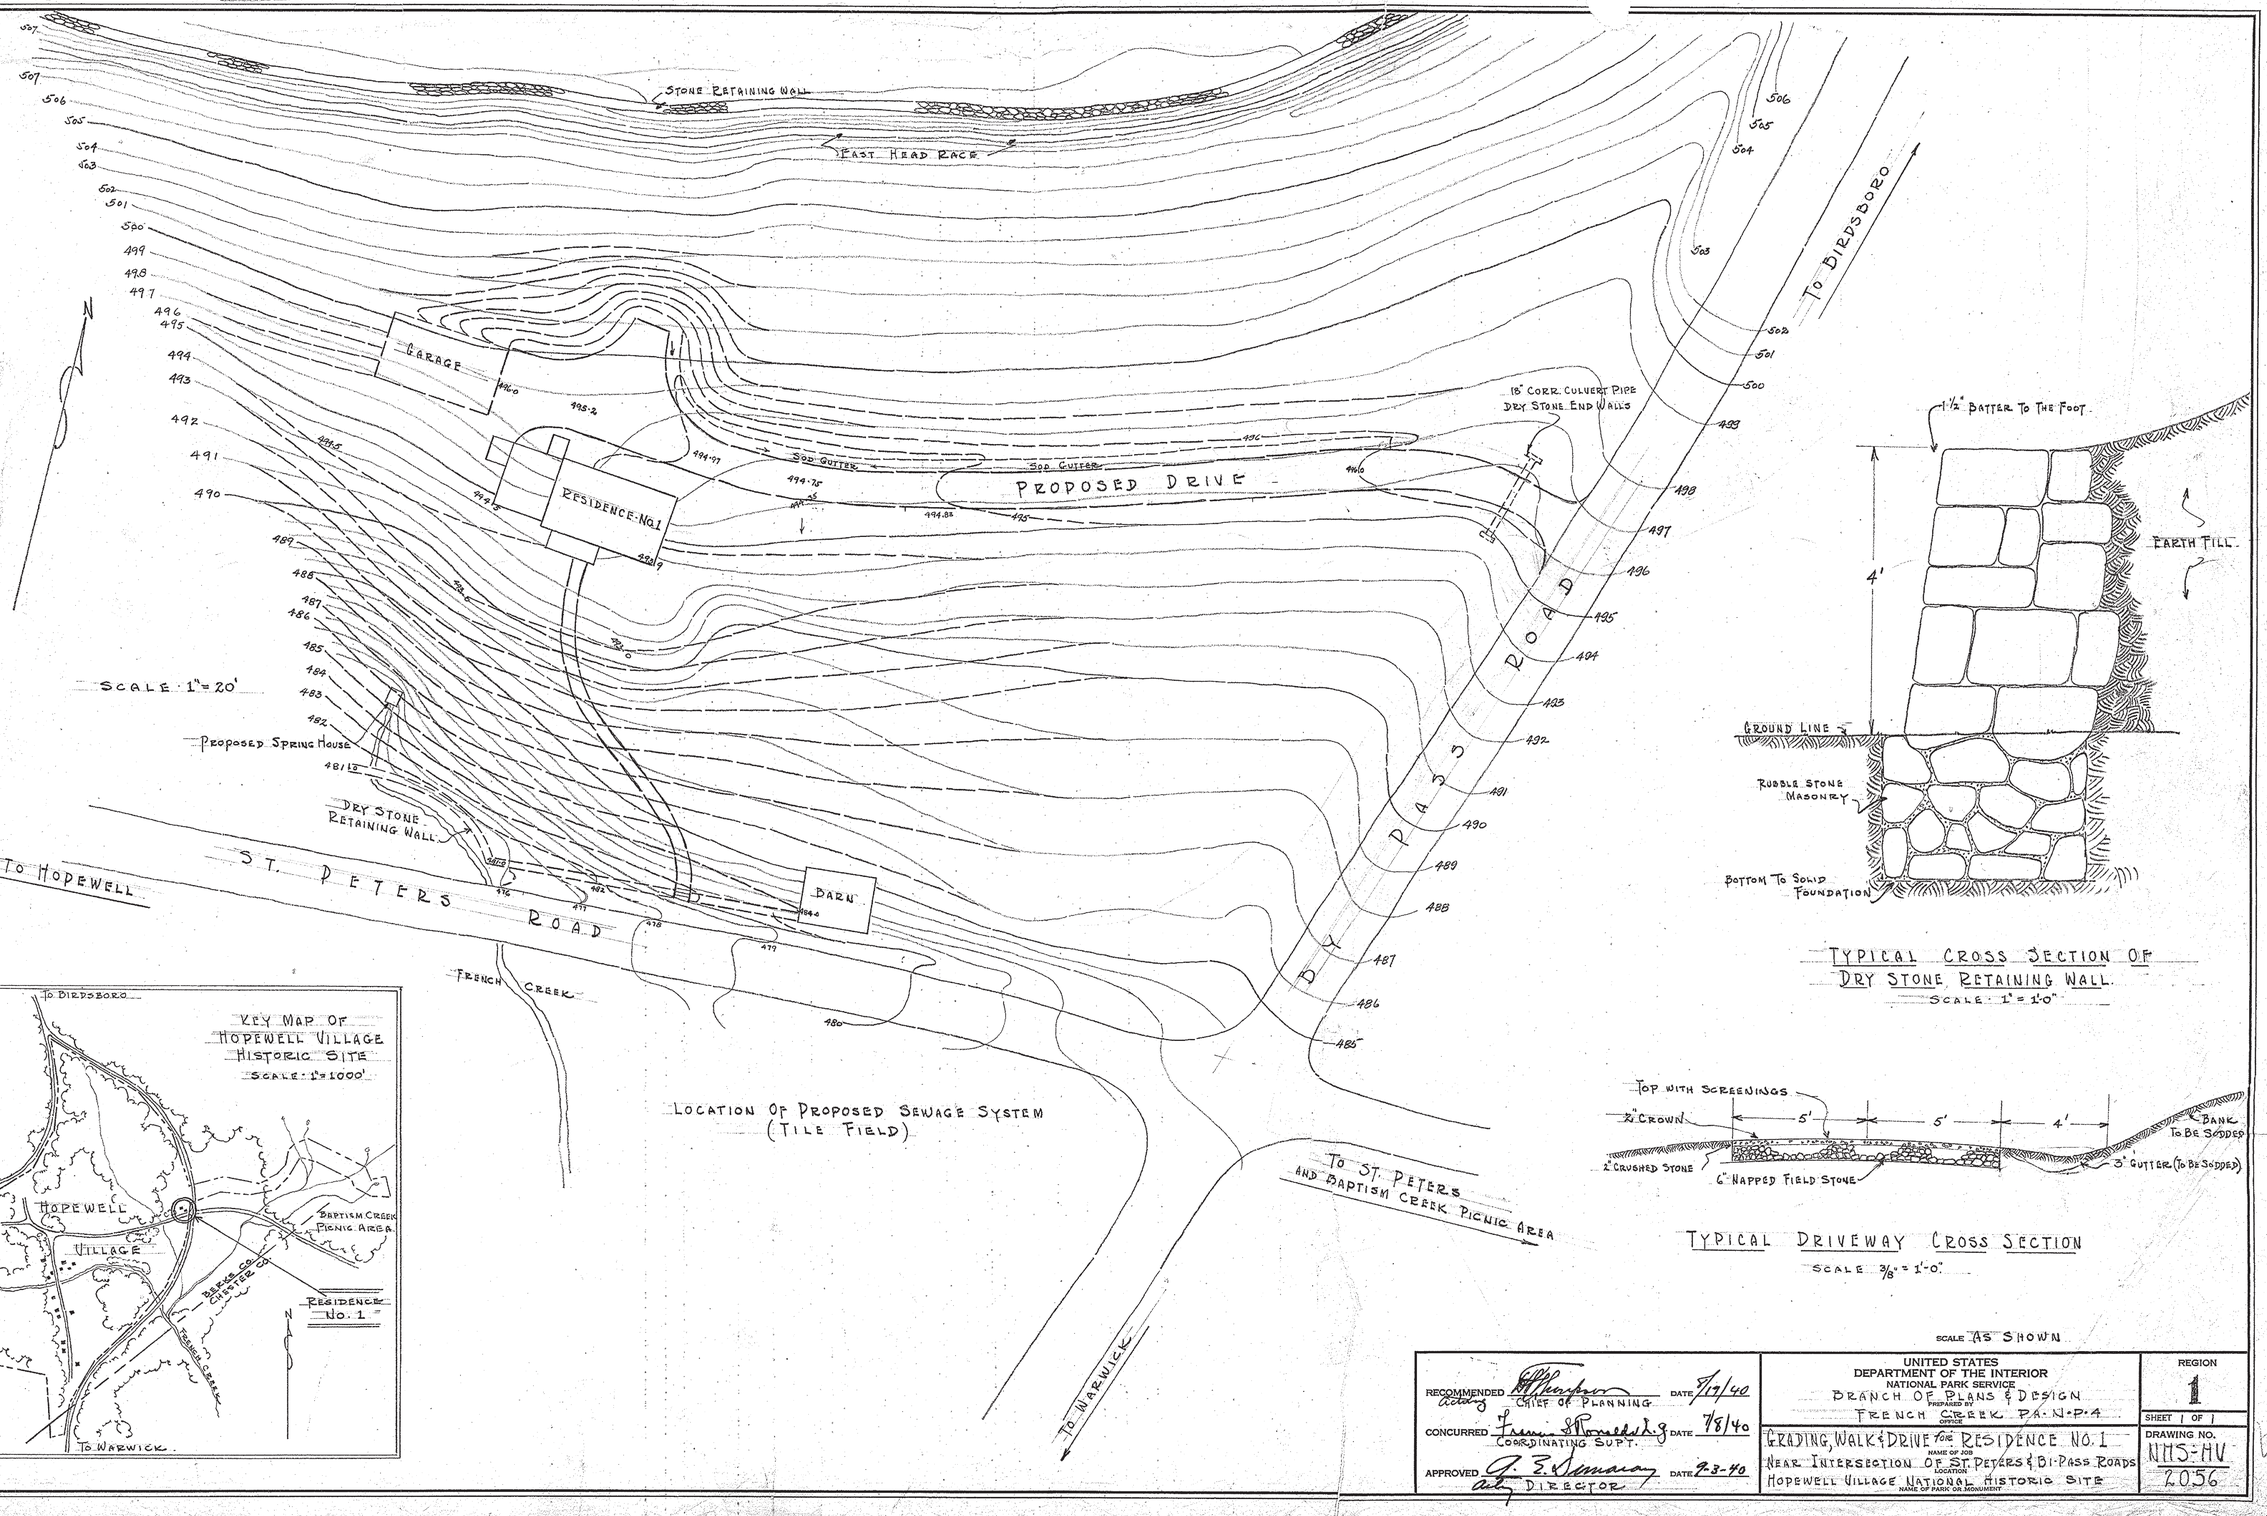

SCALE AS SHOWN

RECOMMENDED Acting Chief of Planning — DATE 7/9/40	UNITED STATES DEPARTMENT OF THE INTERIOR NATIONAL PARK SERVICE BRANCH OF PLANS & DESIGN PREPARED BY OFFICE FRENCH CREEK, PA.-N.P.-4	REGION 1
CONCURRED Coordinating Supt. — DATE 7/8/40	GRADING, WALK & DRIVE FOR RESIDENCE NO. 1 (NAME OF JOB) NEAR INTERSECTION OF ST. PETERS & BI-PASS ROADS (LOCATION) HOPEWELL VILLAGE NATIONAL HISTORIC SITE (NAME OF PARK OR MONUMENT)	SHEET 1 OF 1
APPROVED Acting Director — DATE 9-3-40		DRAWING NO. NHS-HV 2056

DESIGNED BY MURDOUGH — DATE 6/24/40

PLANS AND DESIGN — ENGINEERING

REVIEWED: RECREATIONAL PLANNING (BO STATE ECONOMY) — RESEARCH AND EDUCATION — SANITATION — FORESTRY — HISTORY

CLEARED — REGIONAL DIRECTOR

RECEIVED JUN 12 1940 — NATIONAL PARK SERVICE ARCHITECTURAL DIVISION