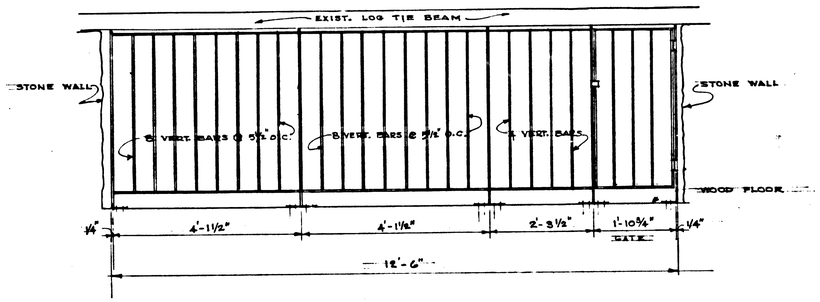

ELEVATION
SCALE - 3/4"=1'-0"

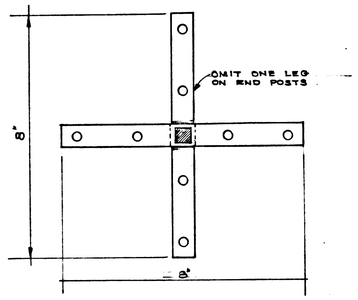

PLAN OF BASE UNDER POSTS
SCALE - ONE HALF FULL SIZE

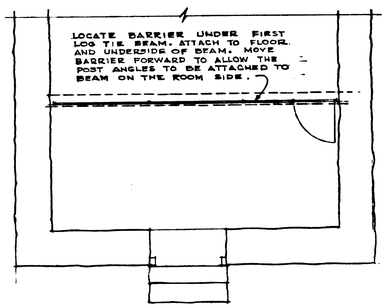

SPRING HOUSE LOFT
LOCATION PLAN
NOT TO SCALE

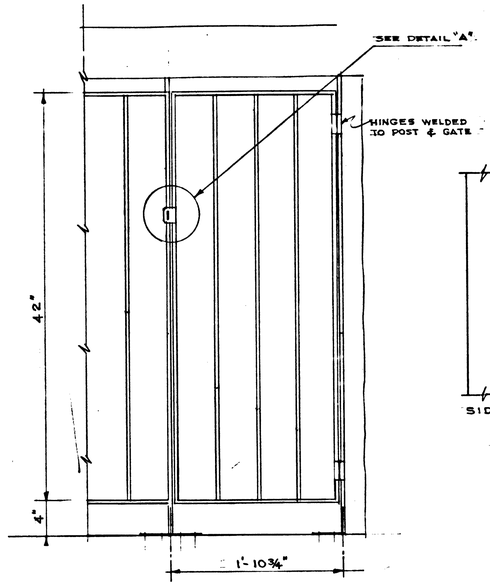

GATE DETAIL
SCALE - 1½"=1'-0"

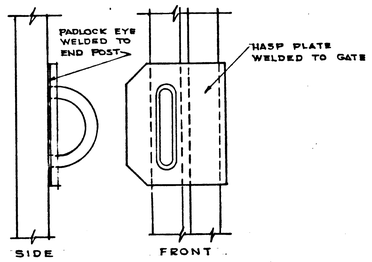

DETAIL "A"
FULL SIZE

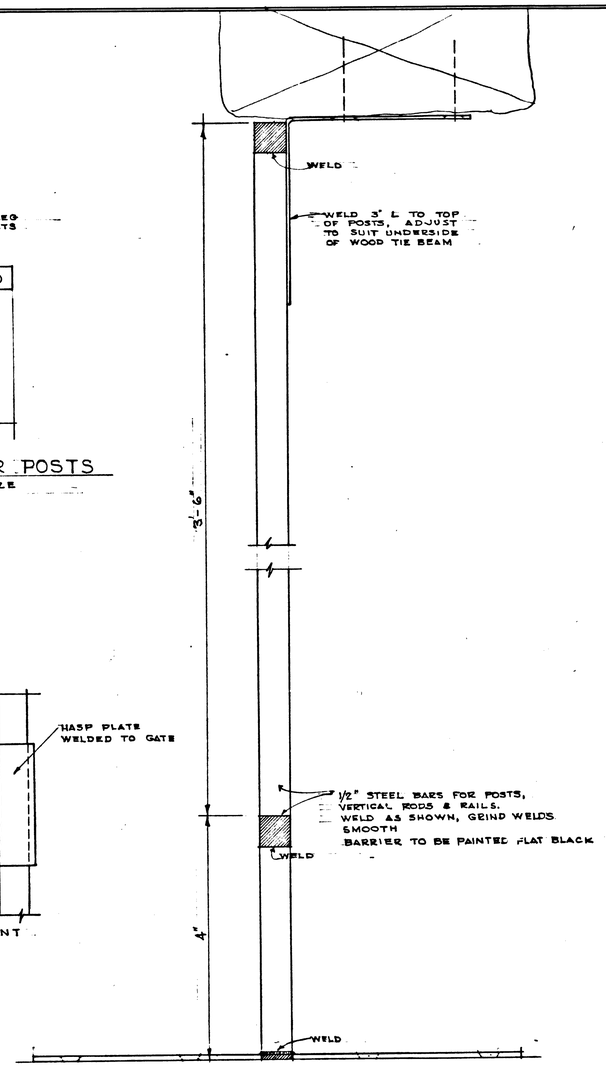

FULL SIZE DETAIL

ORIENTATION

PREPARED	
SCUDER	
DESIGNED	
SCUDER	
DRAWN	
CHECKED	
DATE	INITIAL
REVISED	

REDUCED SIZE REPRODUCTION

SCALE

RECOMMENDED — DATE

APPROVED

UNITED STATES
DEPARTMENT OF THE INTERIOR
NATIONAL PARK SERVICE
DIVISION OF HISTORIC ARCHITECTURE, BRANCH OF RESTORATION
PREPARED BY
ARCHEOLOGY & HISTORIC PRESERVATION
OFFICE

BARRIER FOR LOFT EXHIBIT AREA
TITLE OF DRAWING
SPRING-WASH HOUSE
LOCATION WITHIN PARK
HOPEWELL VILLAGE NATIONAL HISTORIC SITE
NAME OF PARK

REGION
FCP NO.
SHEET / OF /
DRAWING NO. 376 2003
DATE

BASIC DATA